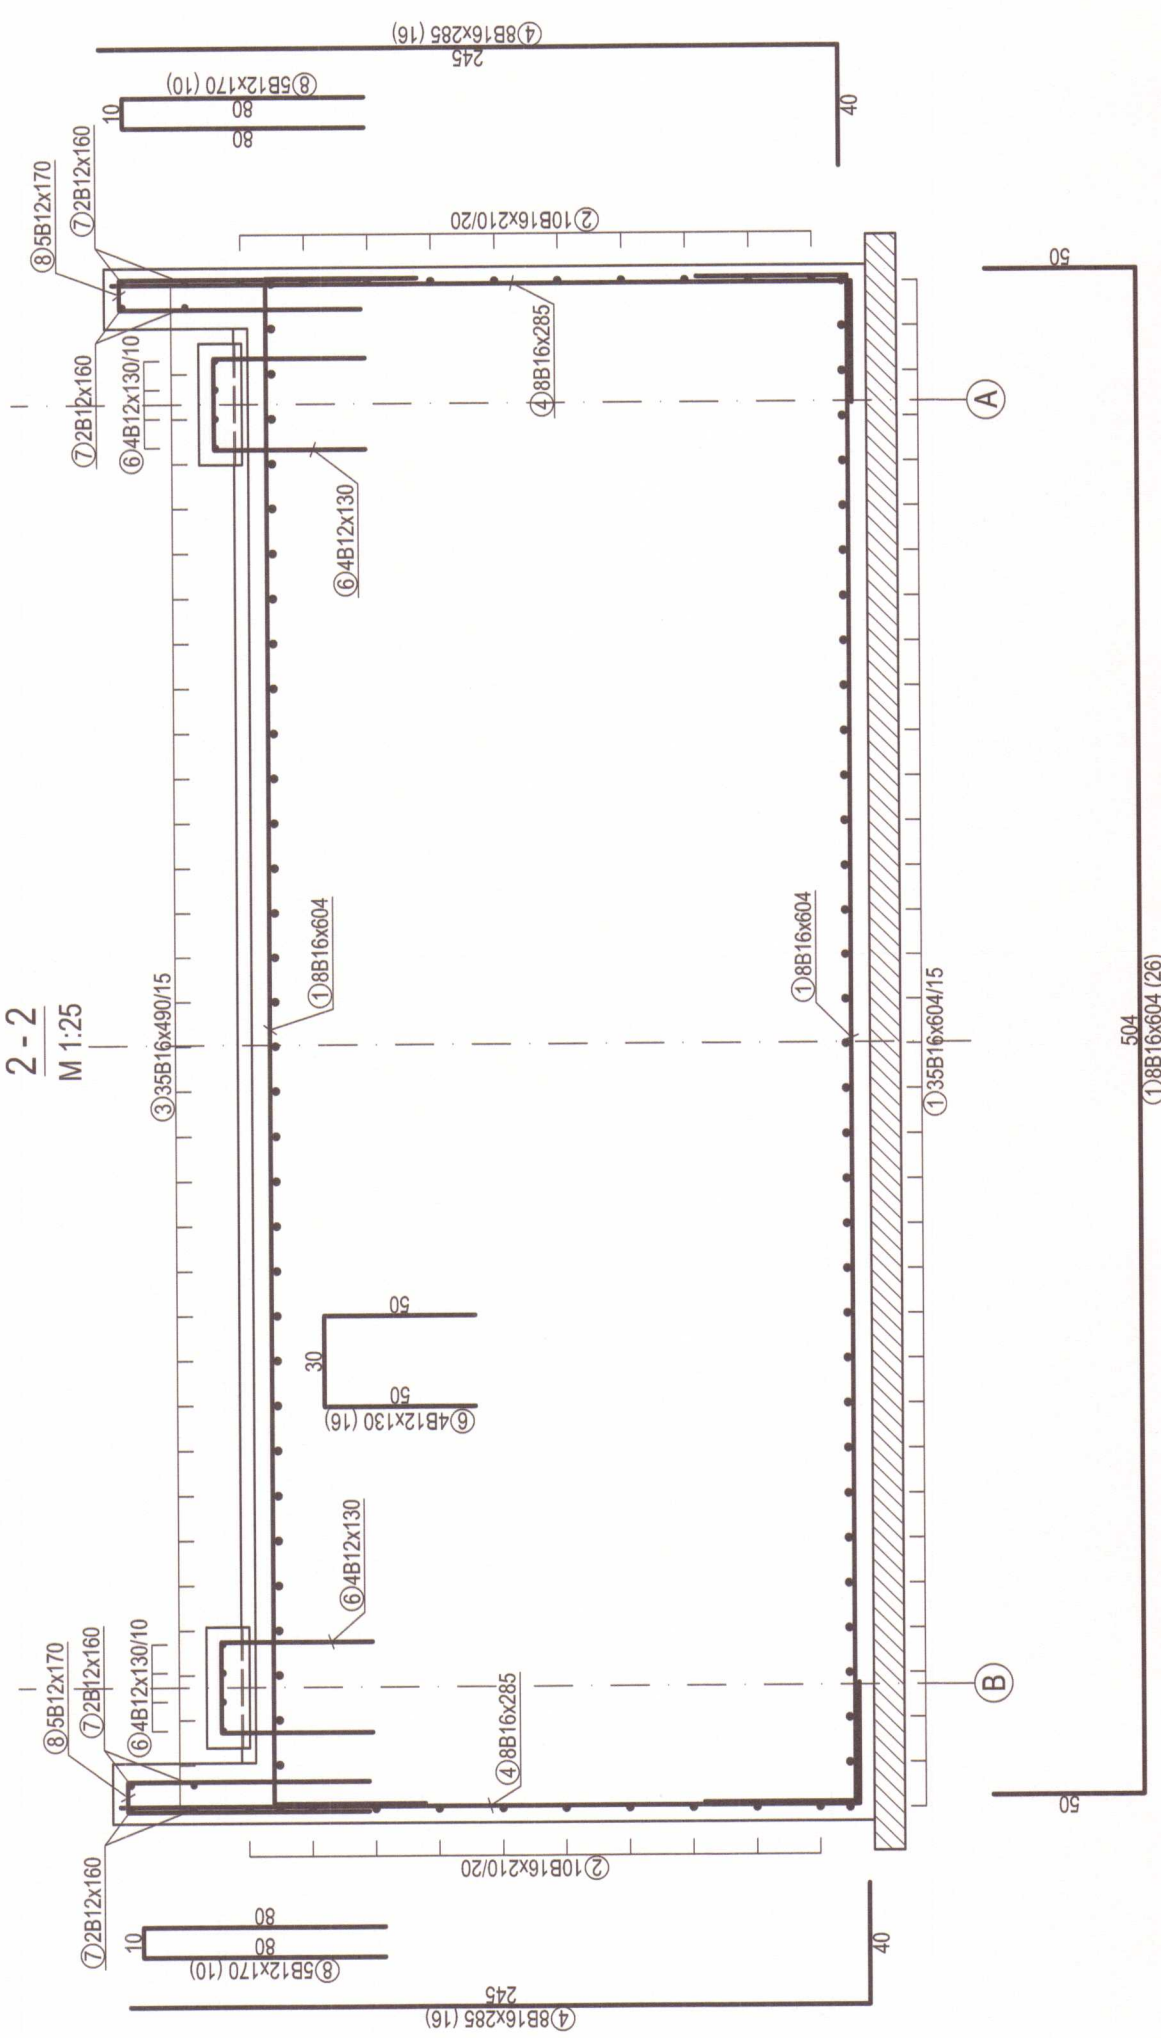
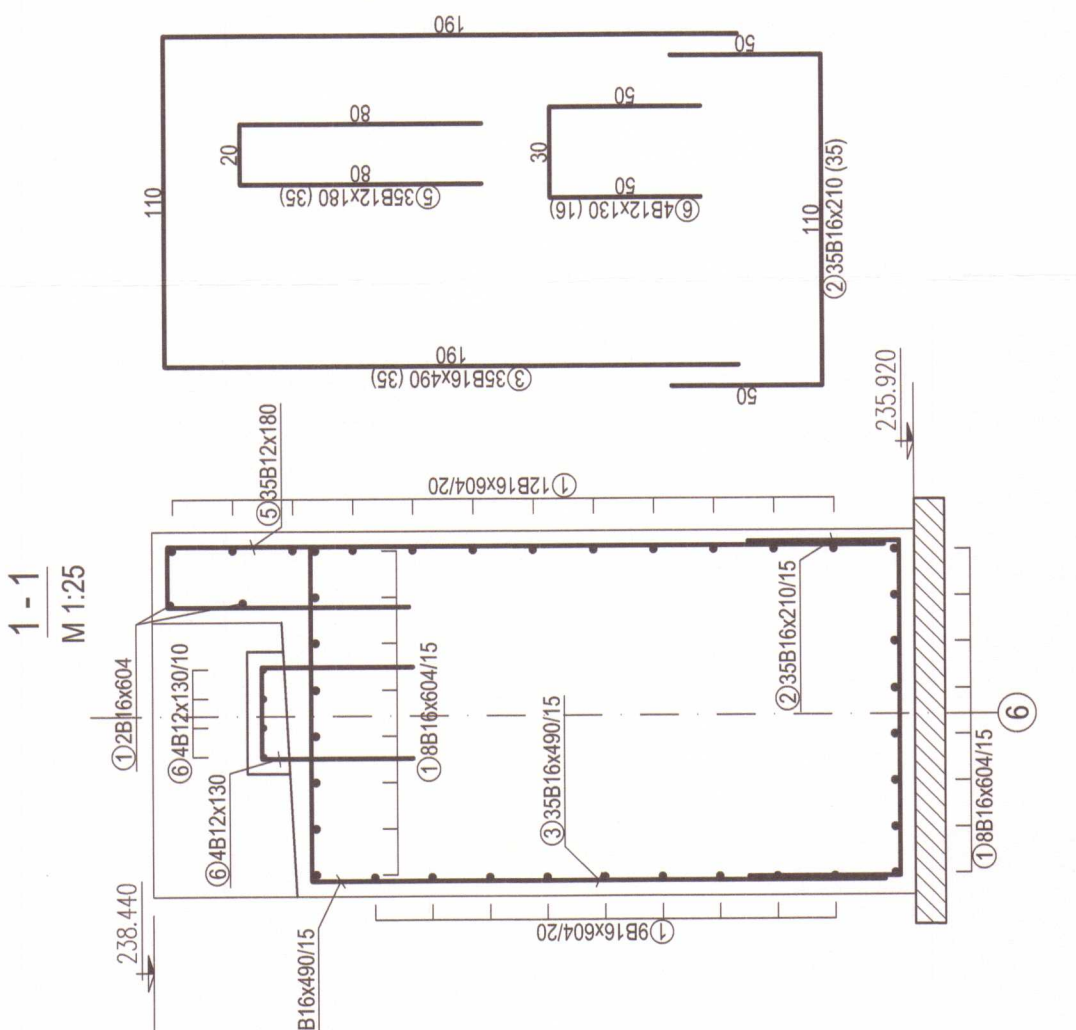
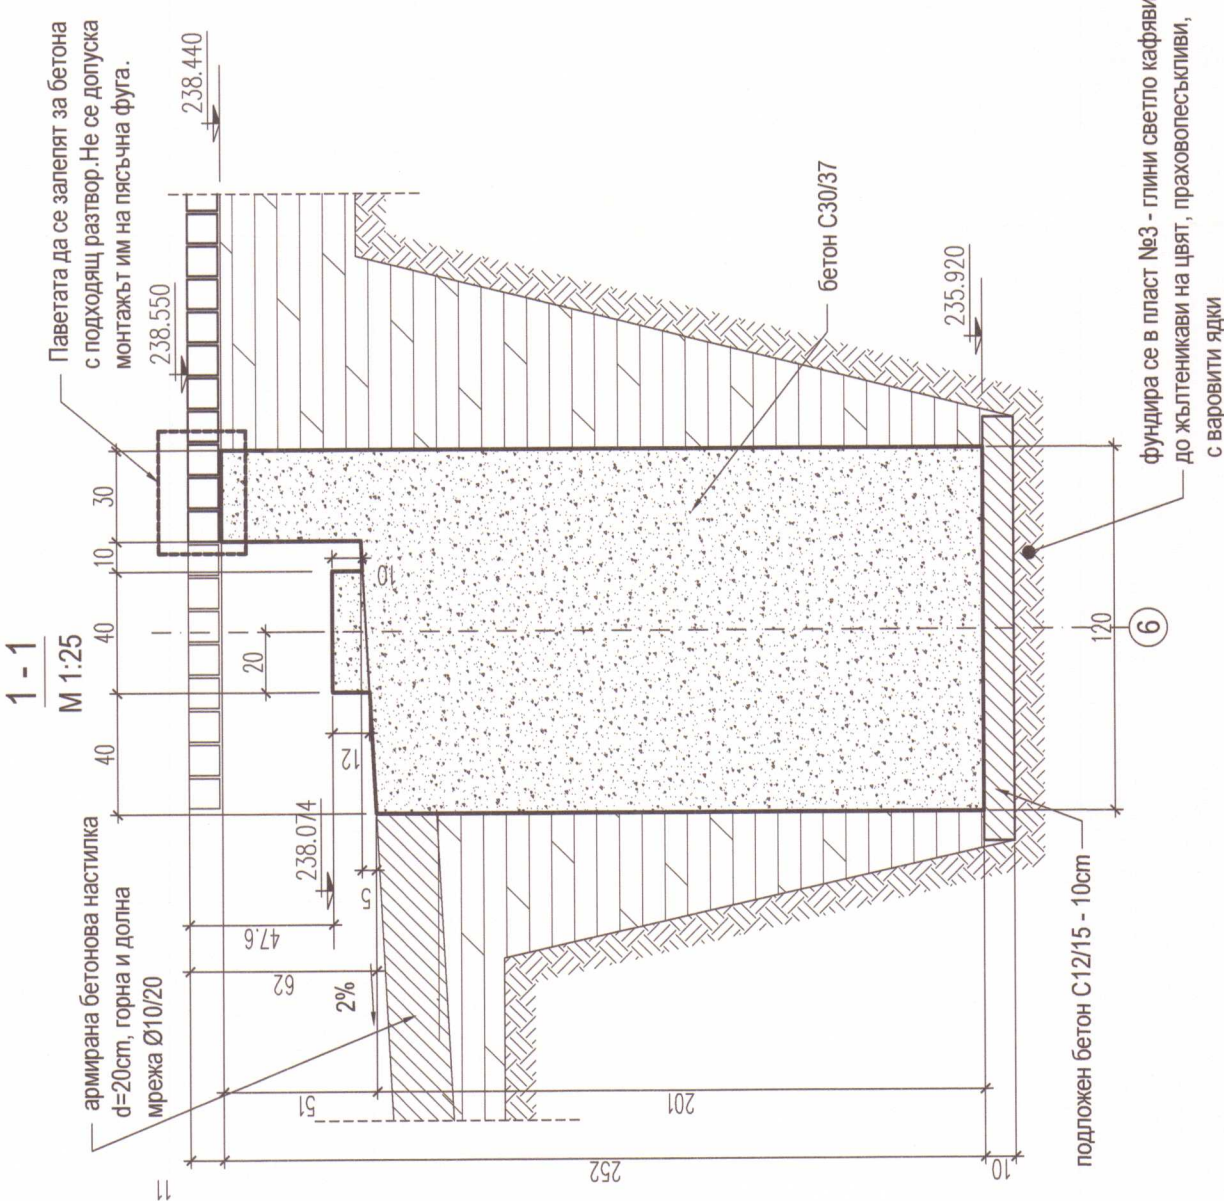
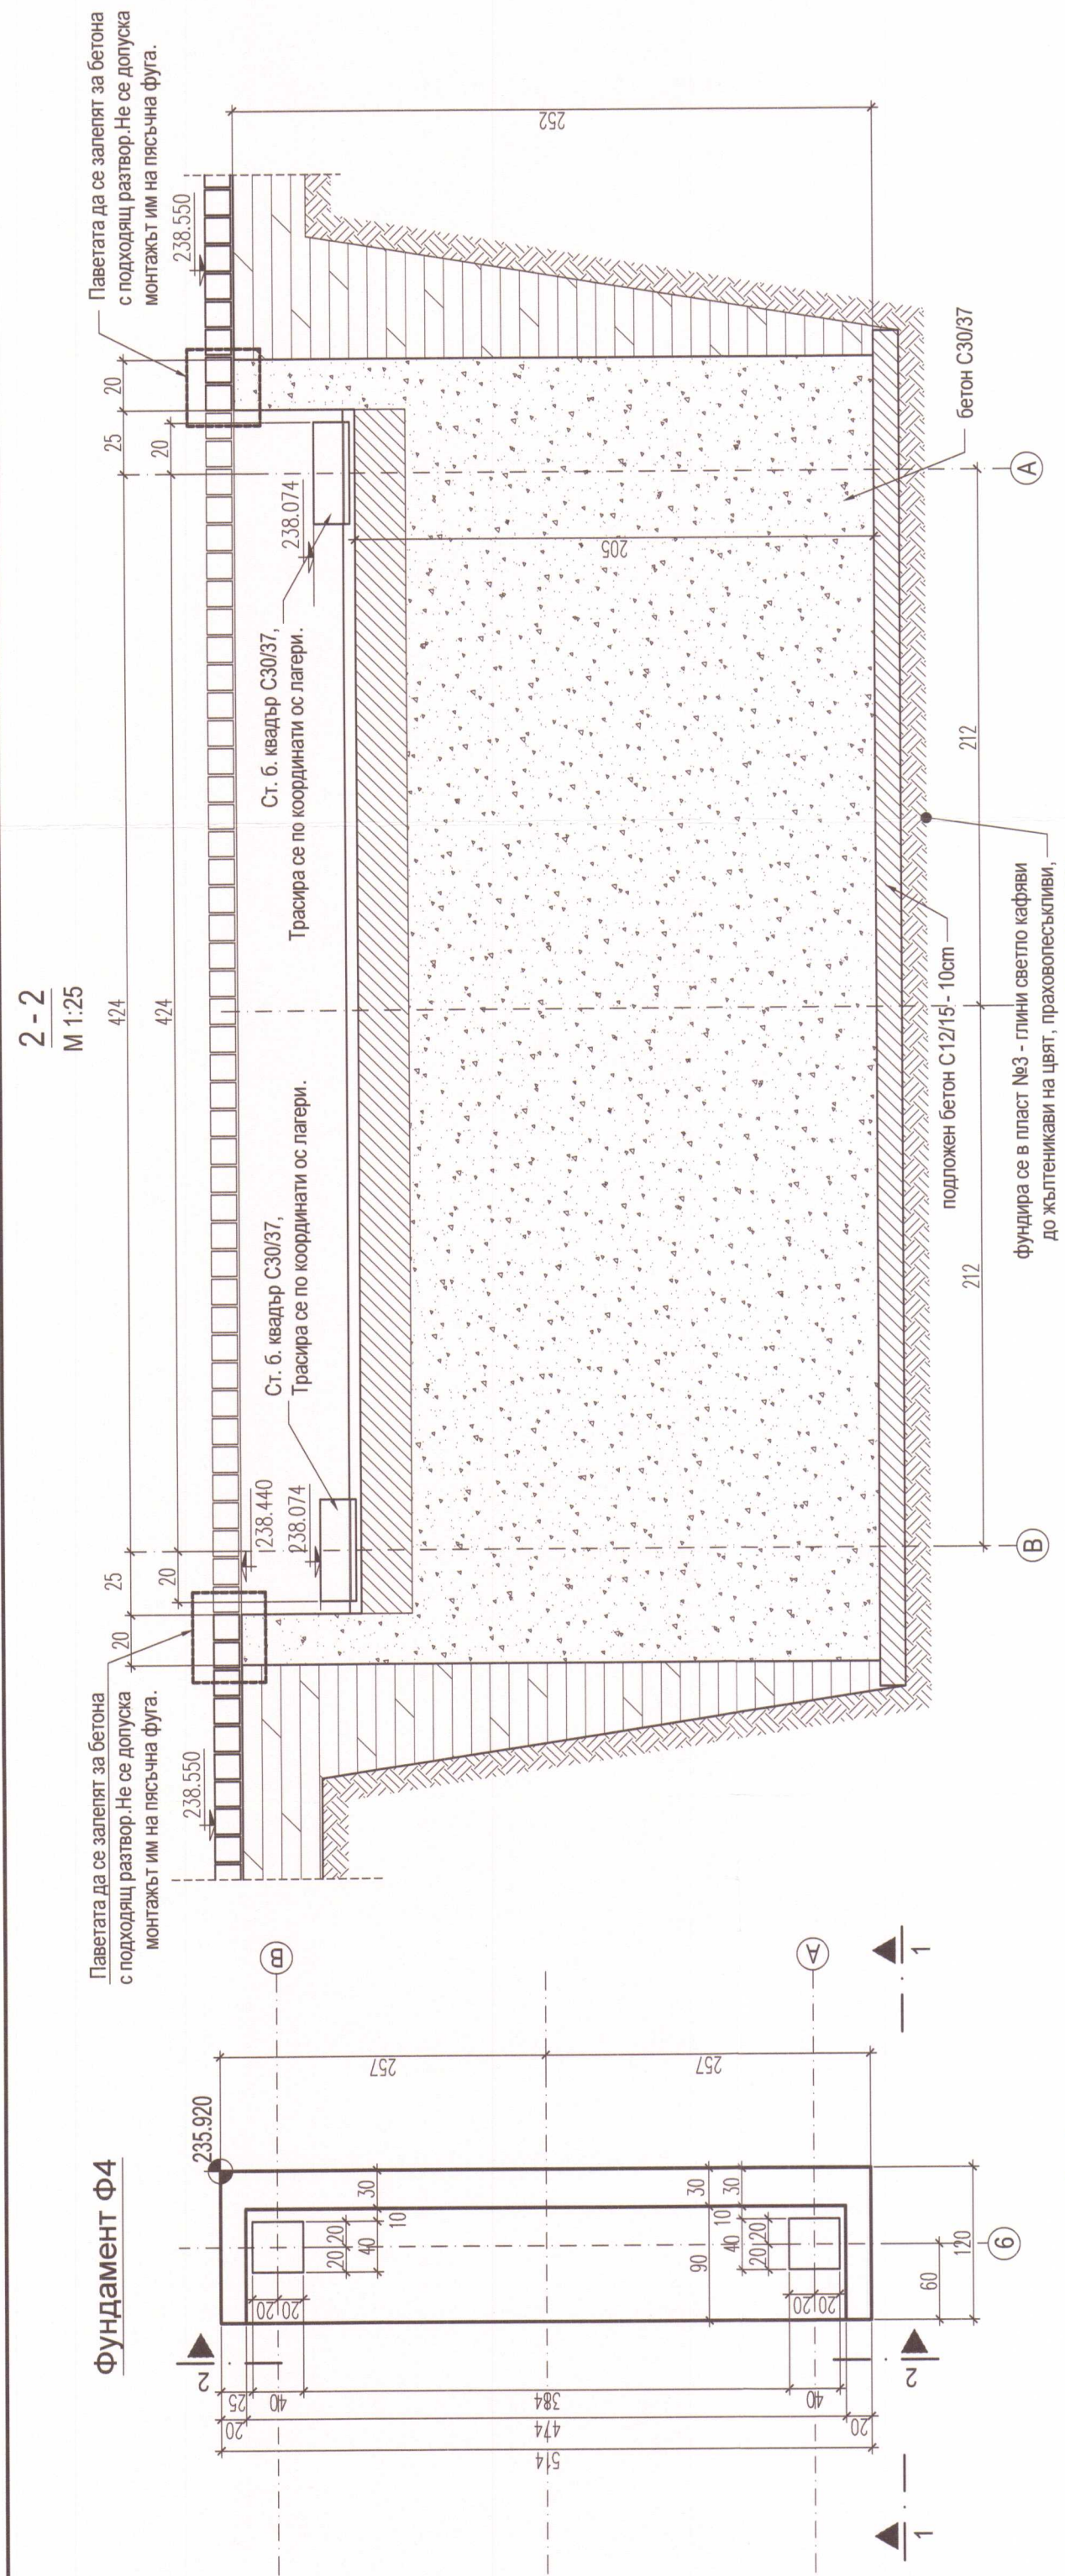


| Амброва - рекангулация |            |                        |               |  |
|------------------------|------------|------------------------|---------------|--|
| Ø<br>[mm]              | lgm<br>[m] | Терто за m'<br>[kg/m²] | Терто<br>[kg] |  |
| B500                   |            |                        |               |  |
| 12                     | 100.80     | 0.89                   | 89.51         |  |
| 16                     | 447.64     | 1.58                   | 706.38        |  |
| Всичко (B500)          |            |                        | 796.89        |  |
| Всичко                 |            |                        | 796.89        |  |

| Армирование - спецификация |                         |    |           |            |            |           |
|----------------------------|-------------------------|----|-----------|------------|------------|-----------|
| кон.                       | Форма и размеры<br>[см] | Ø  | lg<br>[м] | n<br>[гр.] | lgп<br>[м] | Забелелка |
| Фундамент 04 (1 бр.)       |                         |    |           |            |            |           |
| 1                          |                         | 16 | 6.04      | 26         | 157.04     |           |
| 2                          |                         | 16 | 2.10      | 35         | 73.50      |           |
| 3                          |                         | 16 | 4.90      | 35         | 171.50     |           |
| 4                          |                         | 16 | 2.85      | 16         | 45.60      |           |
| 5                          |                         | 12 | 1.80      | 35         | 63.00      |           |
| 6                          |                         | 12 | 1.30      | 16         | 20.80      |           |
| 8                          |                         | 12 | 1.70      | 10         | 17.00      |           |

[illegible]