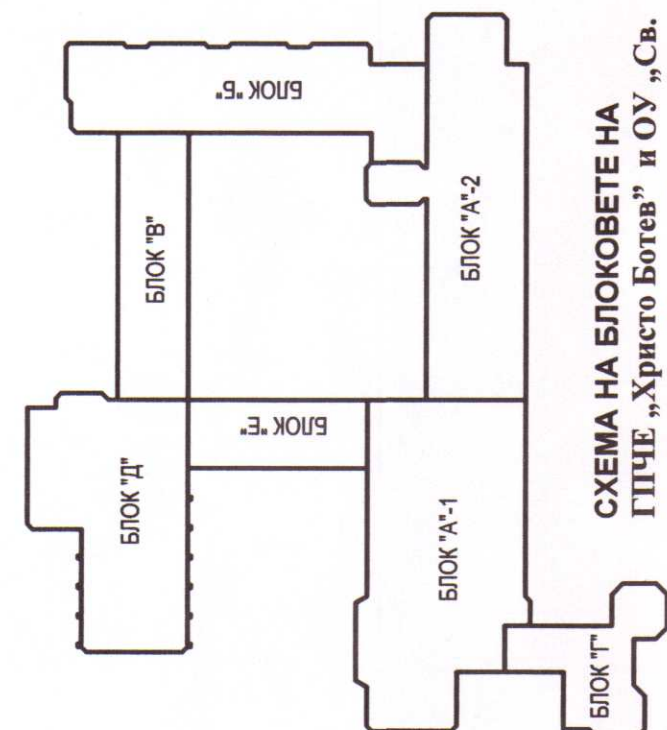
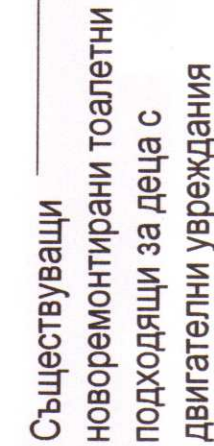
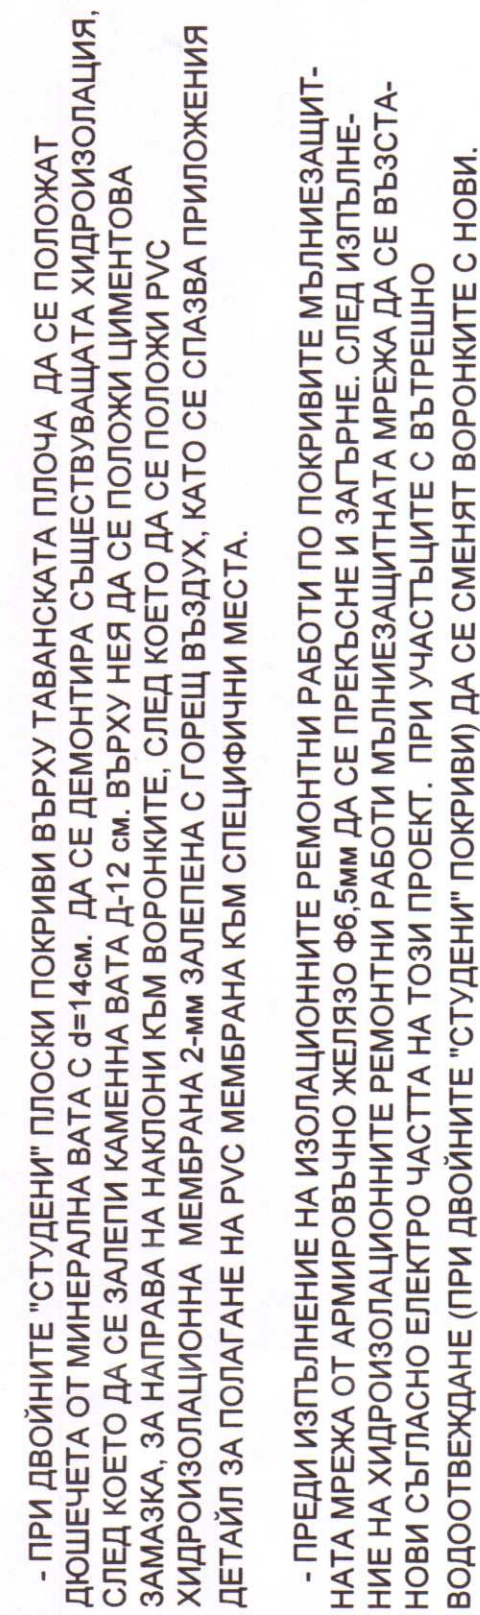


[illegible]

ЗАСТРОЕНА ПОШНА М2:

Блок "А" 1	- 892,49 м2
Блок "А" 2	- 729,63 м2
Блок "Б"	- 689,96 м2
Блок "В"	- 344,43 м2
Блок "Г"	- 247,50 м2
Блок "Д"	- 624,50 м2
Блок "Е"	- 224,70 м2

ОБЩО ЗАСТРОЕНА ПОШНА М2

РАЗДЪЛНАТА ЗАСТРОЕНА ПОШНА М2

Блок "А" 1	- 2 910,29 м2
Блок "А" 2	- 2 815,48 м2
Блок "Б"	- 1 059,20 м2
Блок "В"	- 1 059,20 м2
Блок "Г"	- 247,50 м2
Блок "Д"	- 2 239,00 м2
Блок "Е"	- 224,70 м2

ОБЩО ЕРЪ = 10 676,07 м2

ЗАСТРОЕН ОВЕМ НА СГРАДАТА

38 433,85 куб.м.
(всички блокове)