




КОНТРОЛЕН КЛАДЕНЕЦ
CONTROL PIEZOMETER

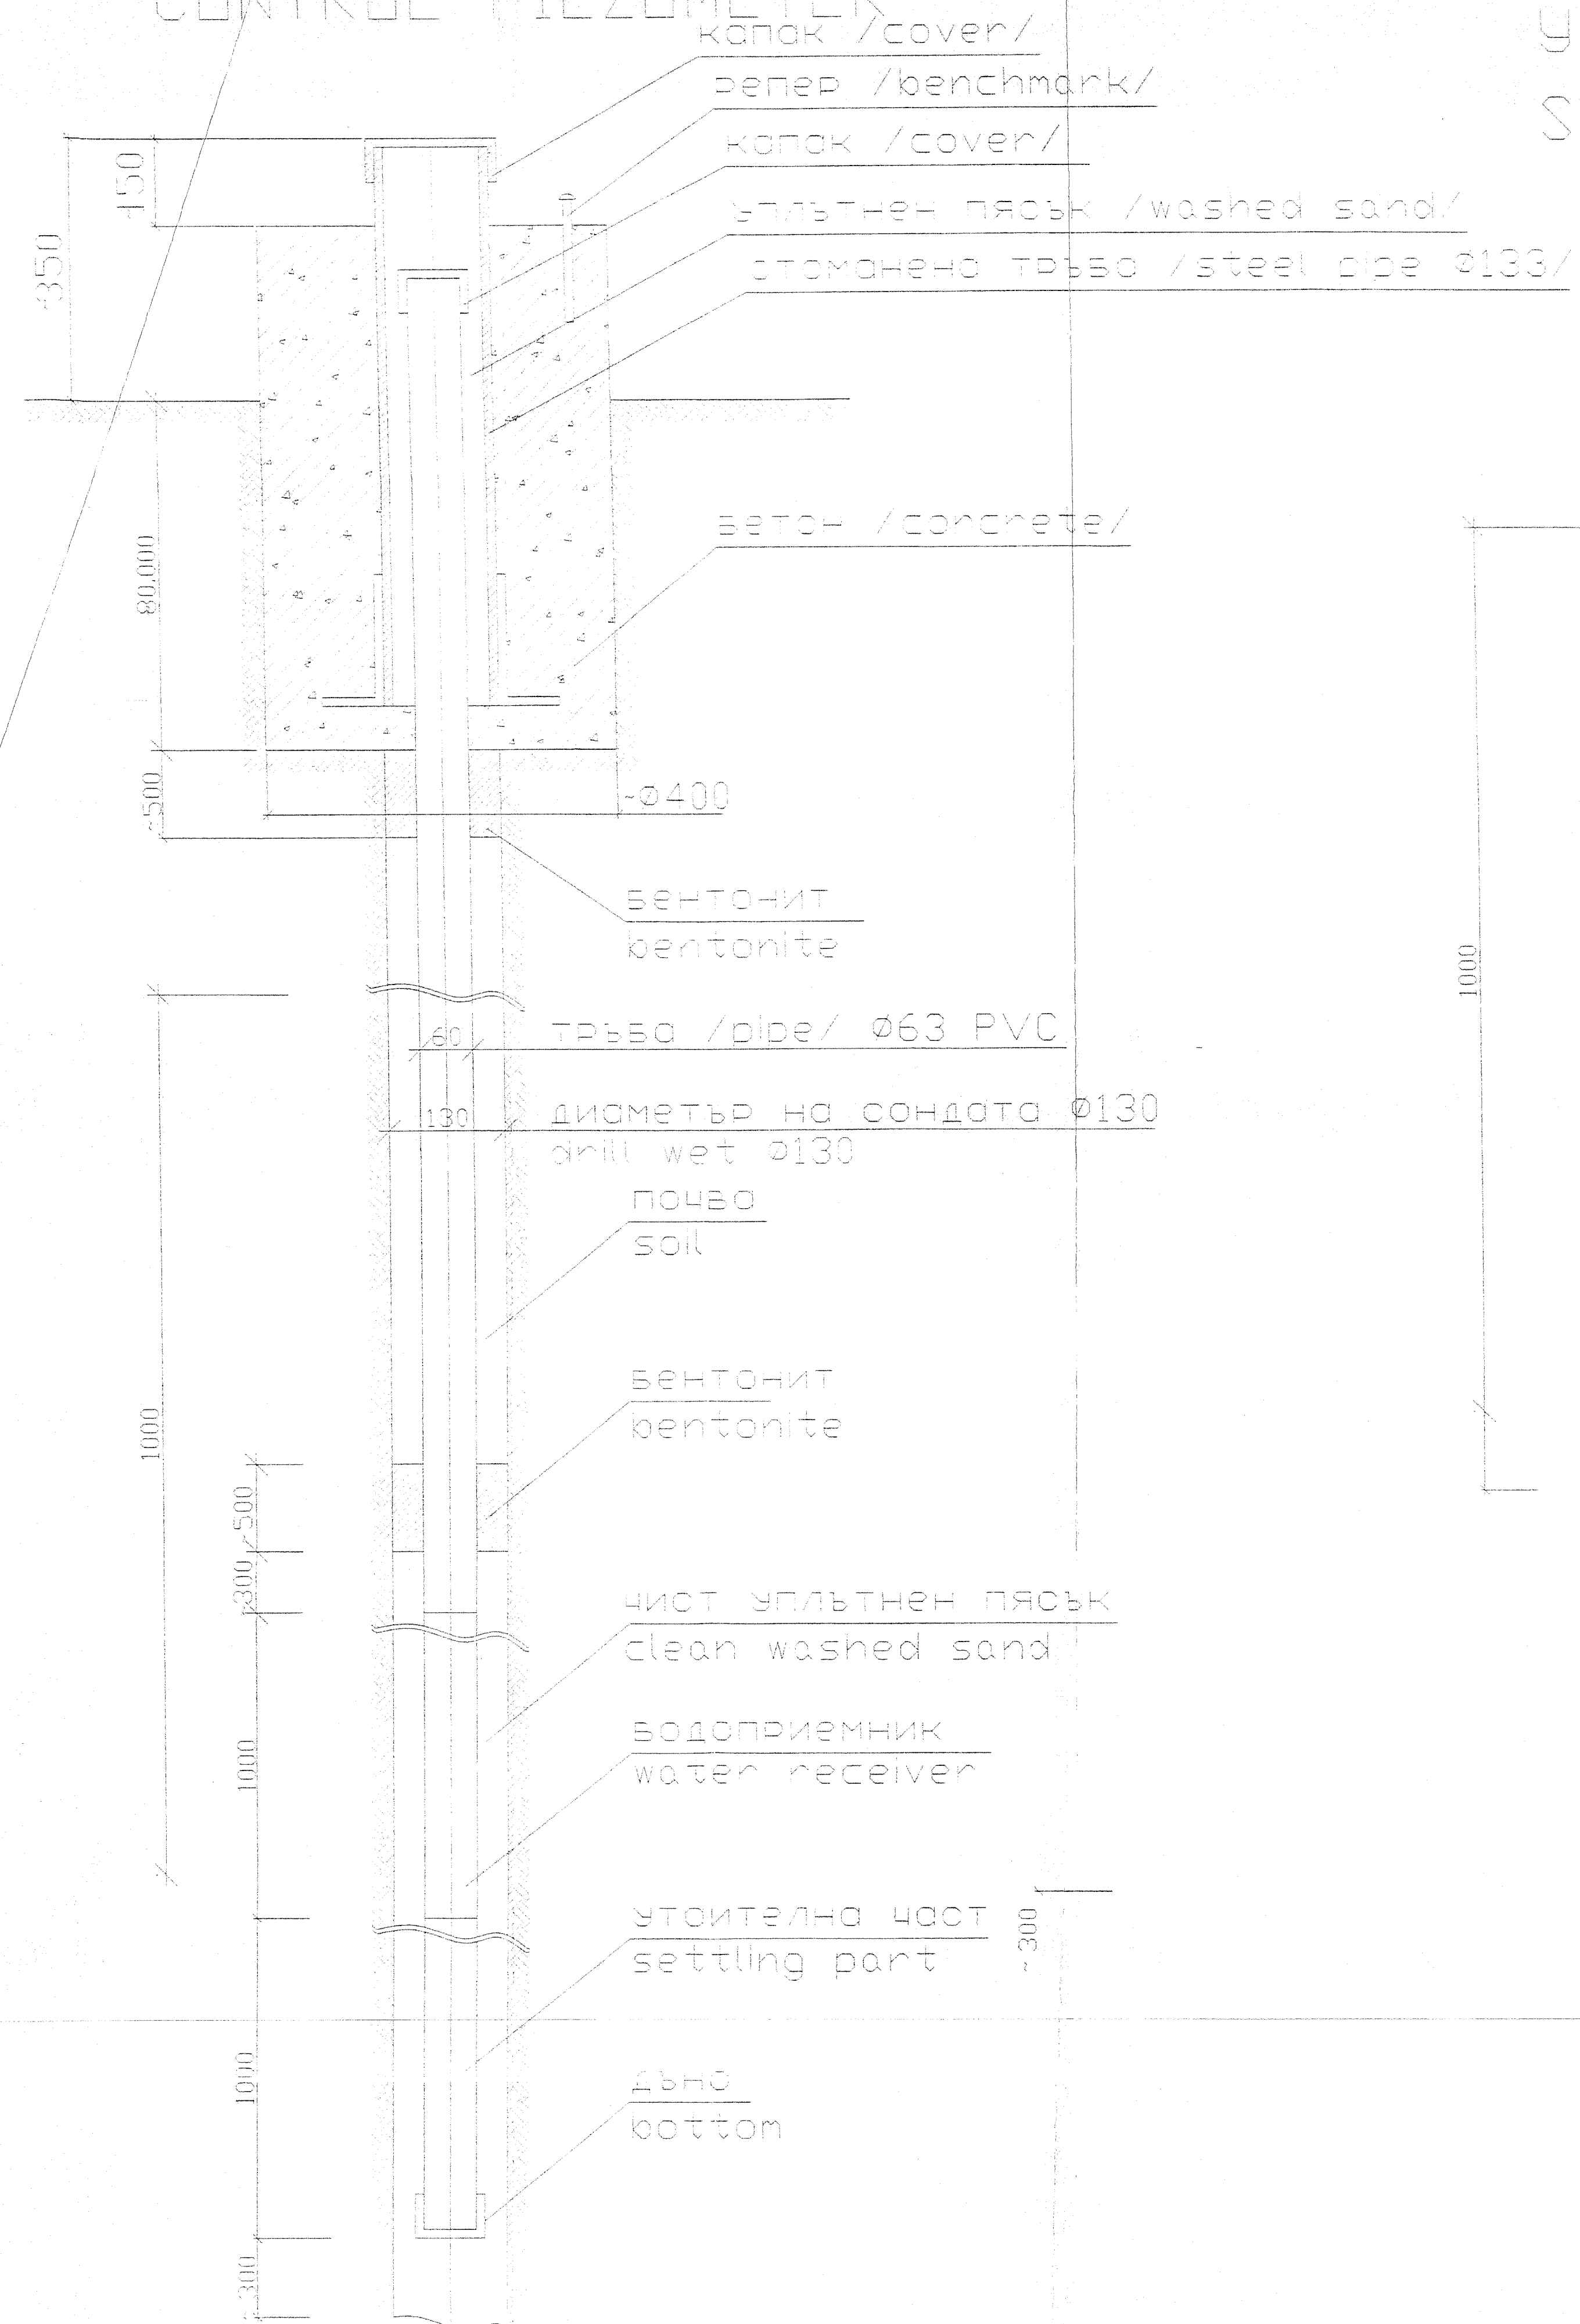

УТАИТЕЛ SETTLER

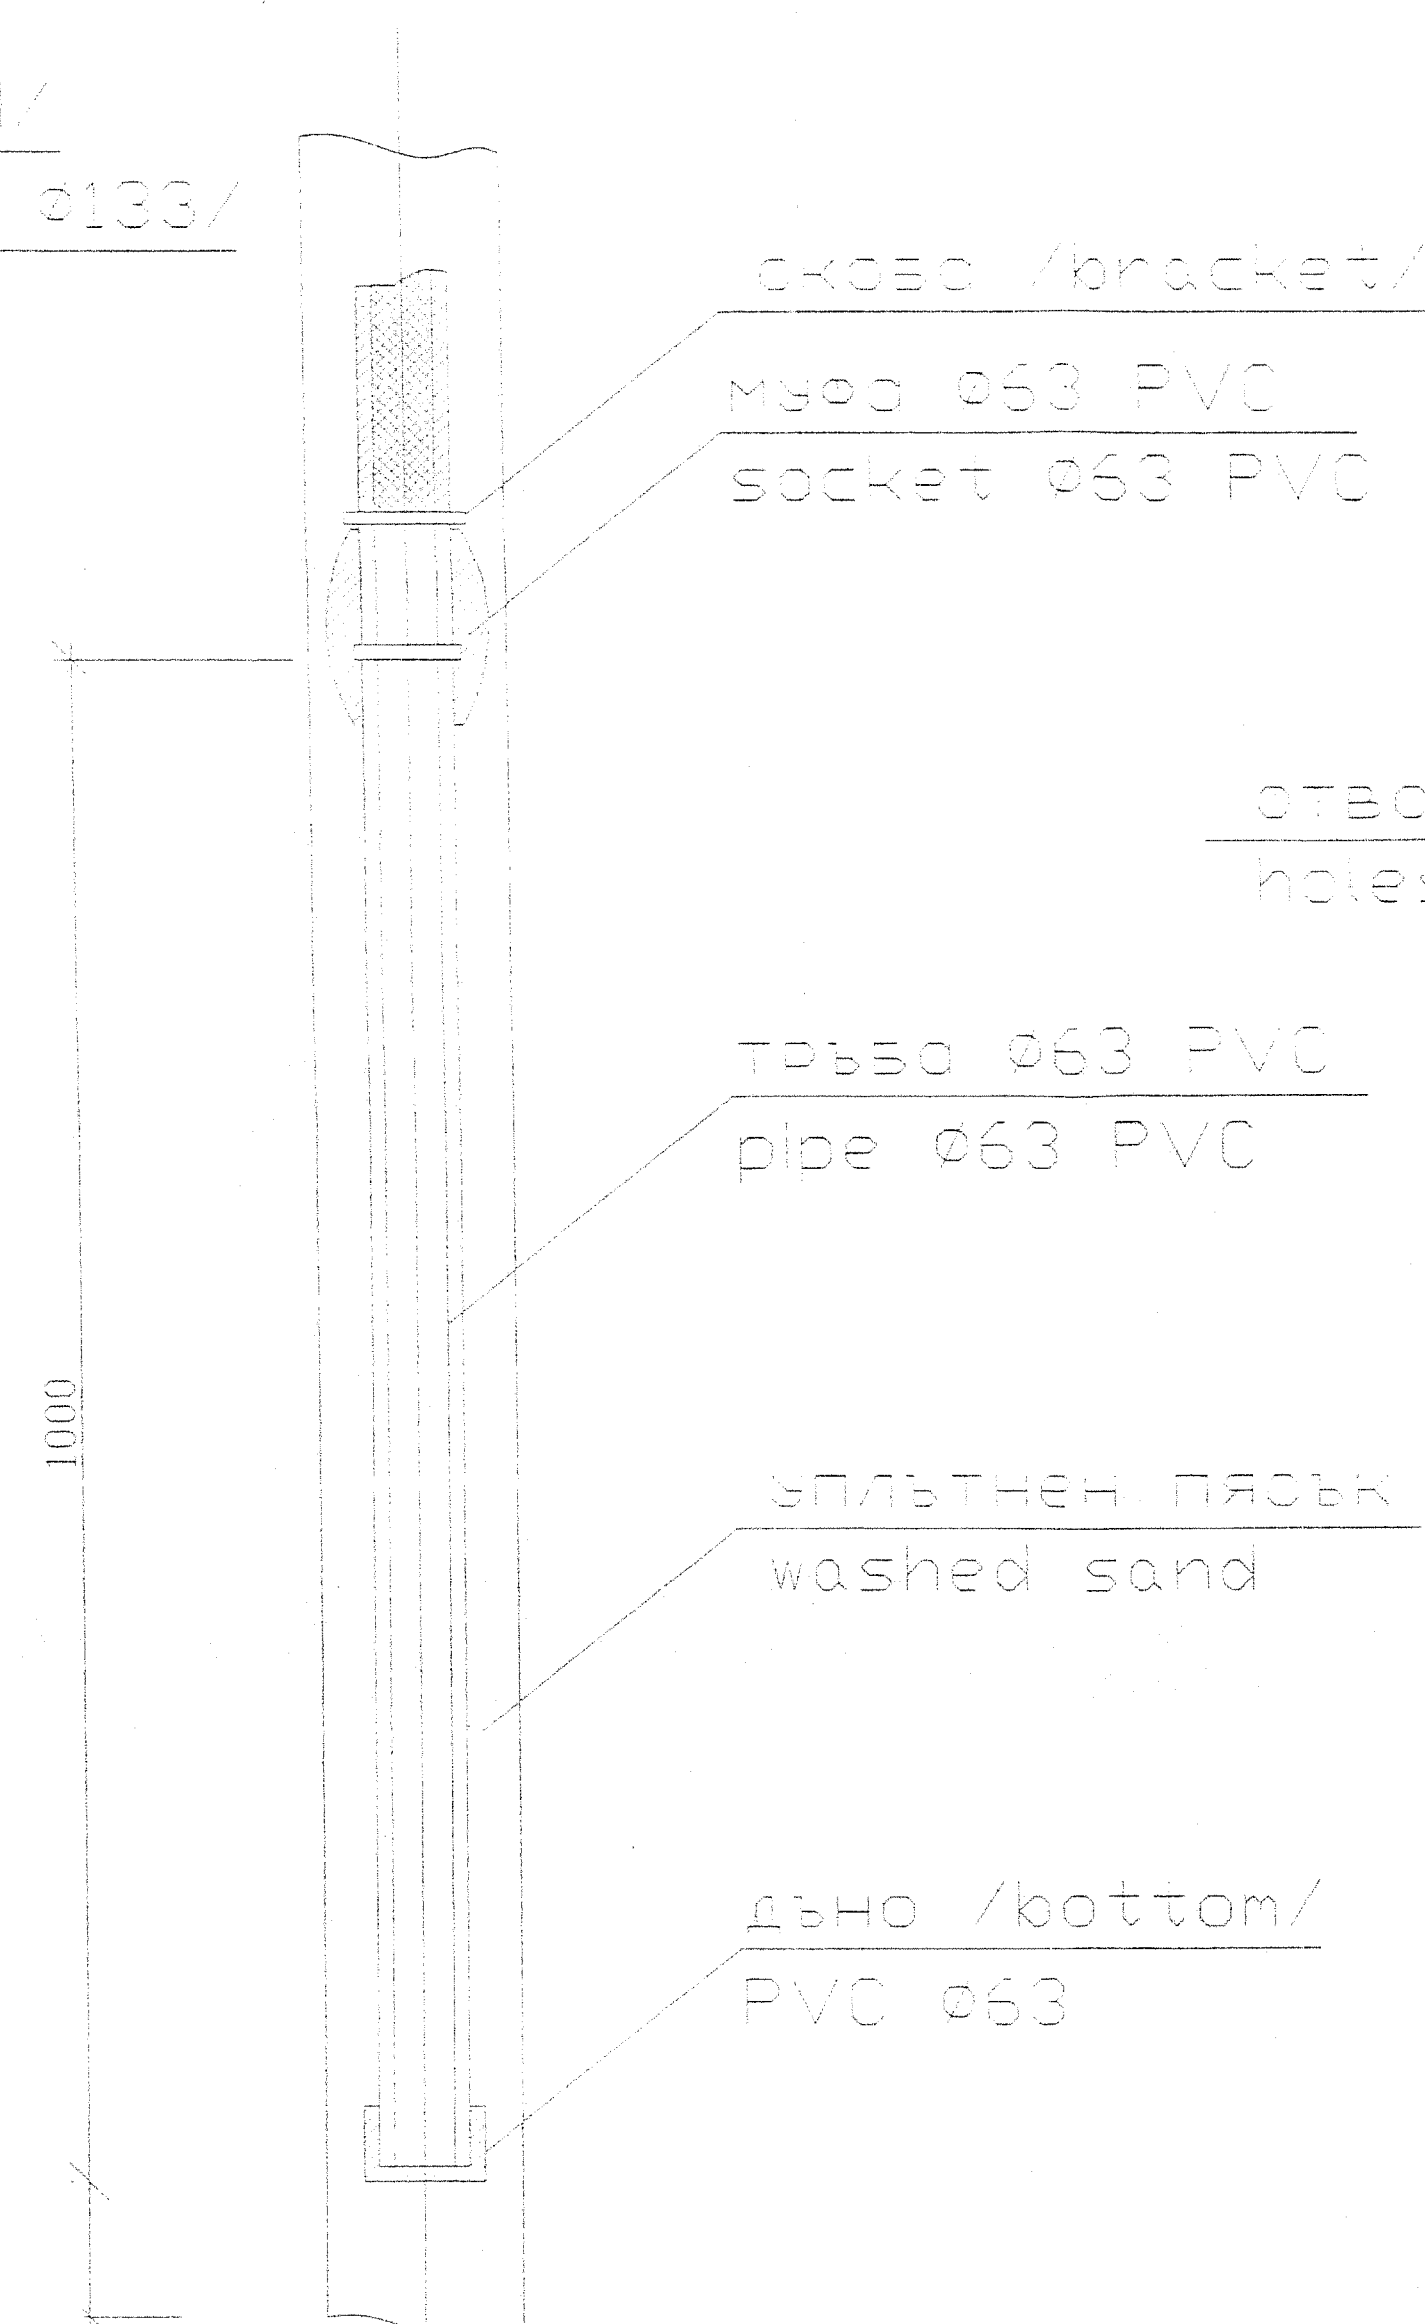

ВОДОПРИЕМНИК
WATER RECEIVER

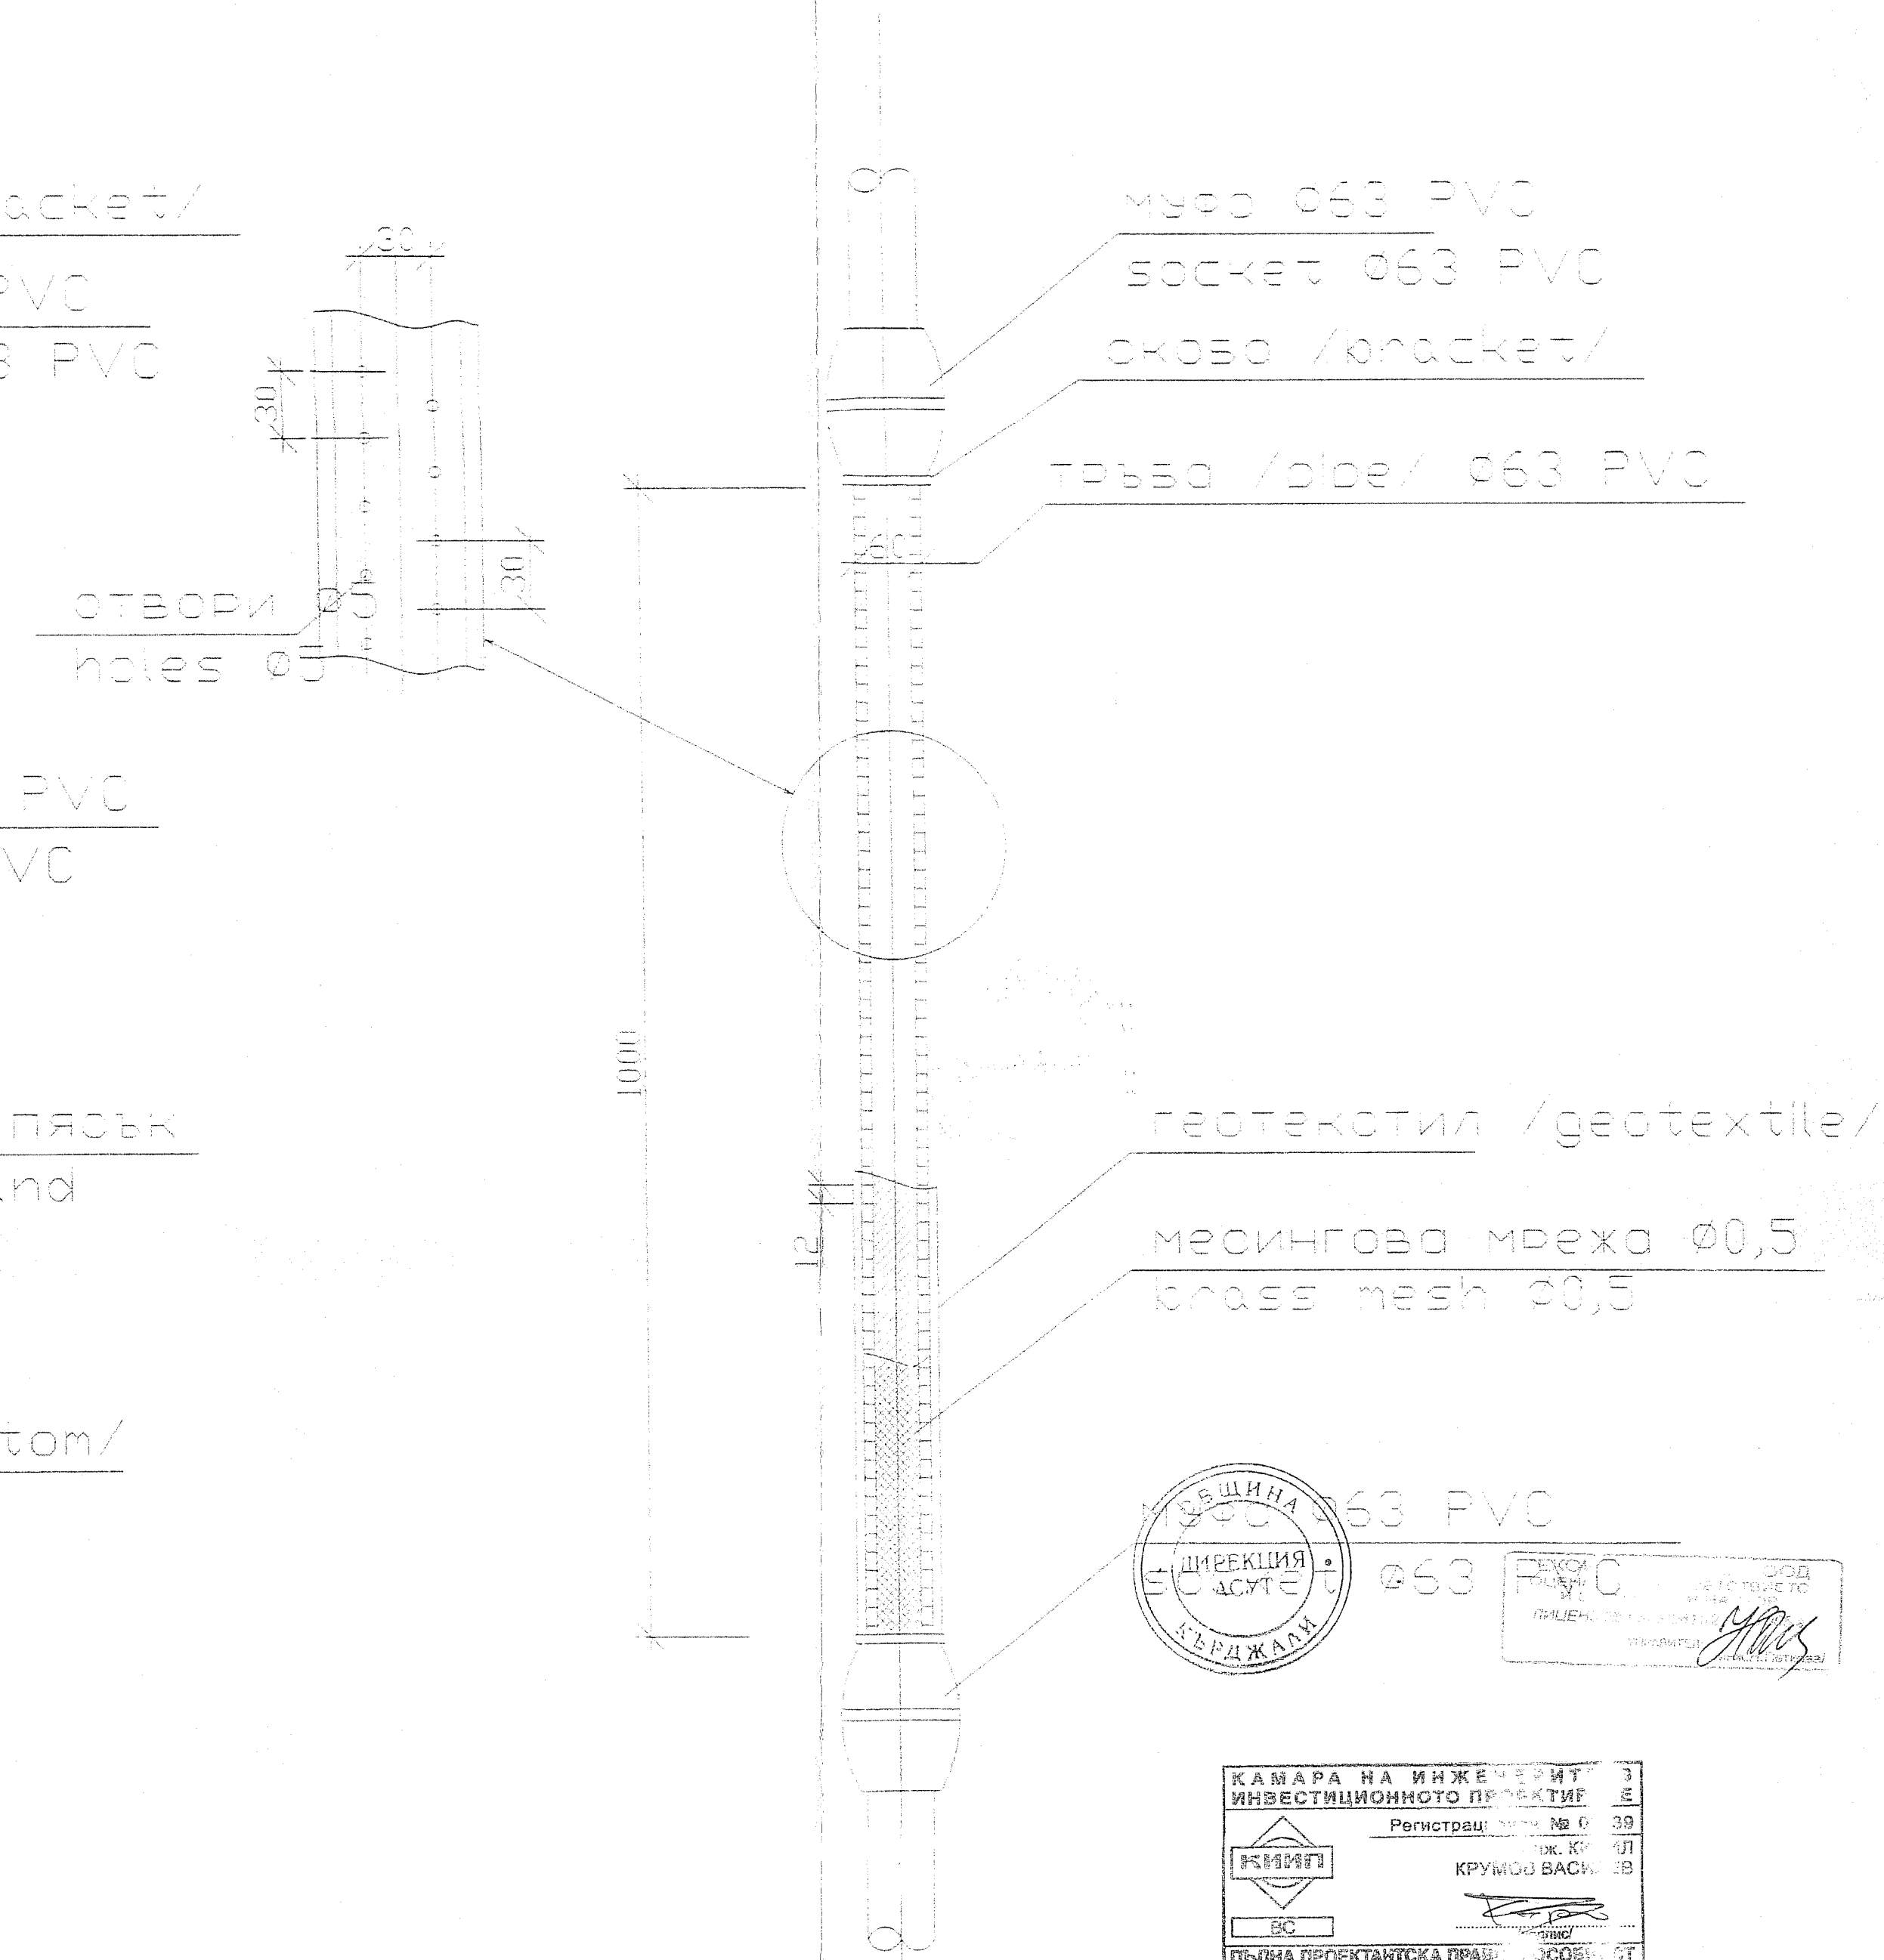

ВАЖИ ЗА
ЕКЗЕКУТИ

NIRAS
Buchwaldsgade 35, 3 sal
5000 Odense C
Tlf. 63 12 15 81, Fax 63 12 14 81

DETAILED DESIGN / ТЕХНИЧЕСКИ ПРОЕКТ

[illegible]