


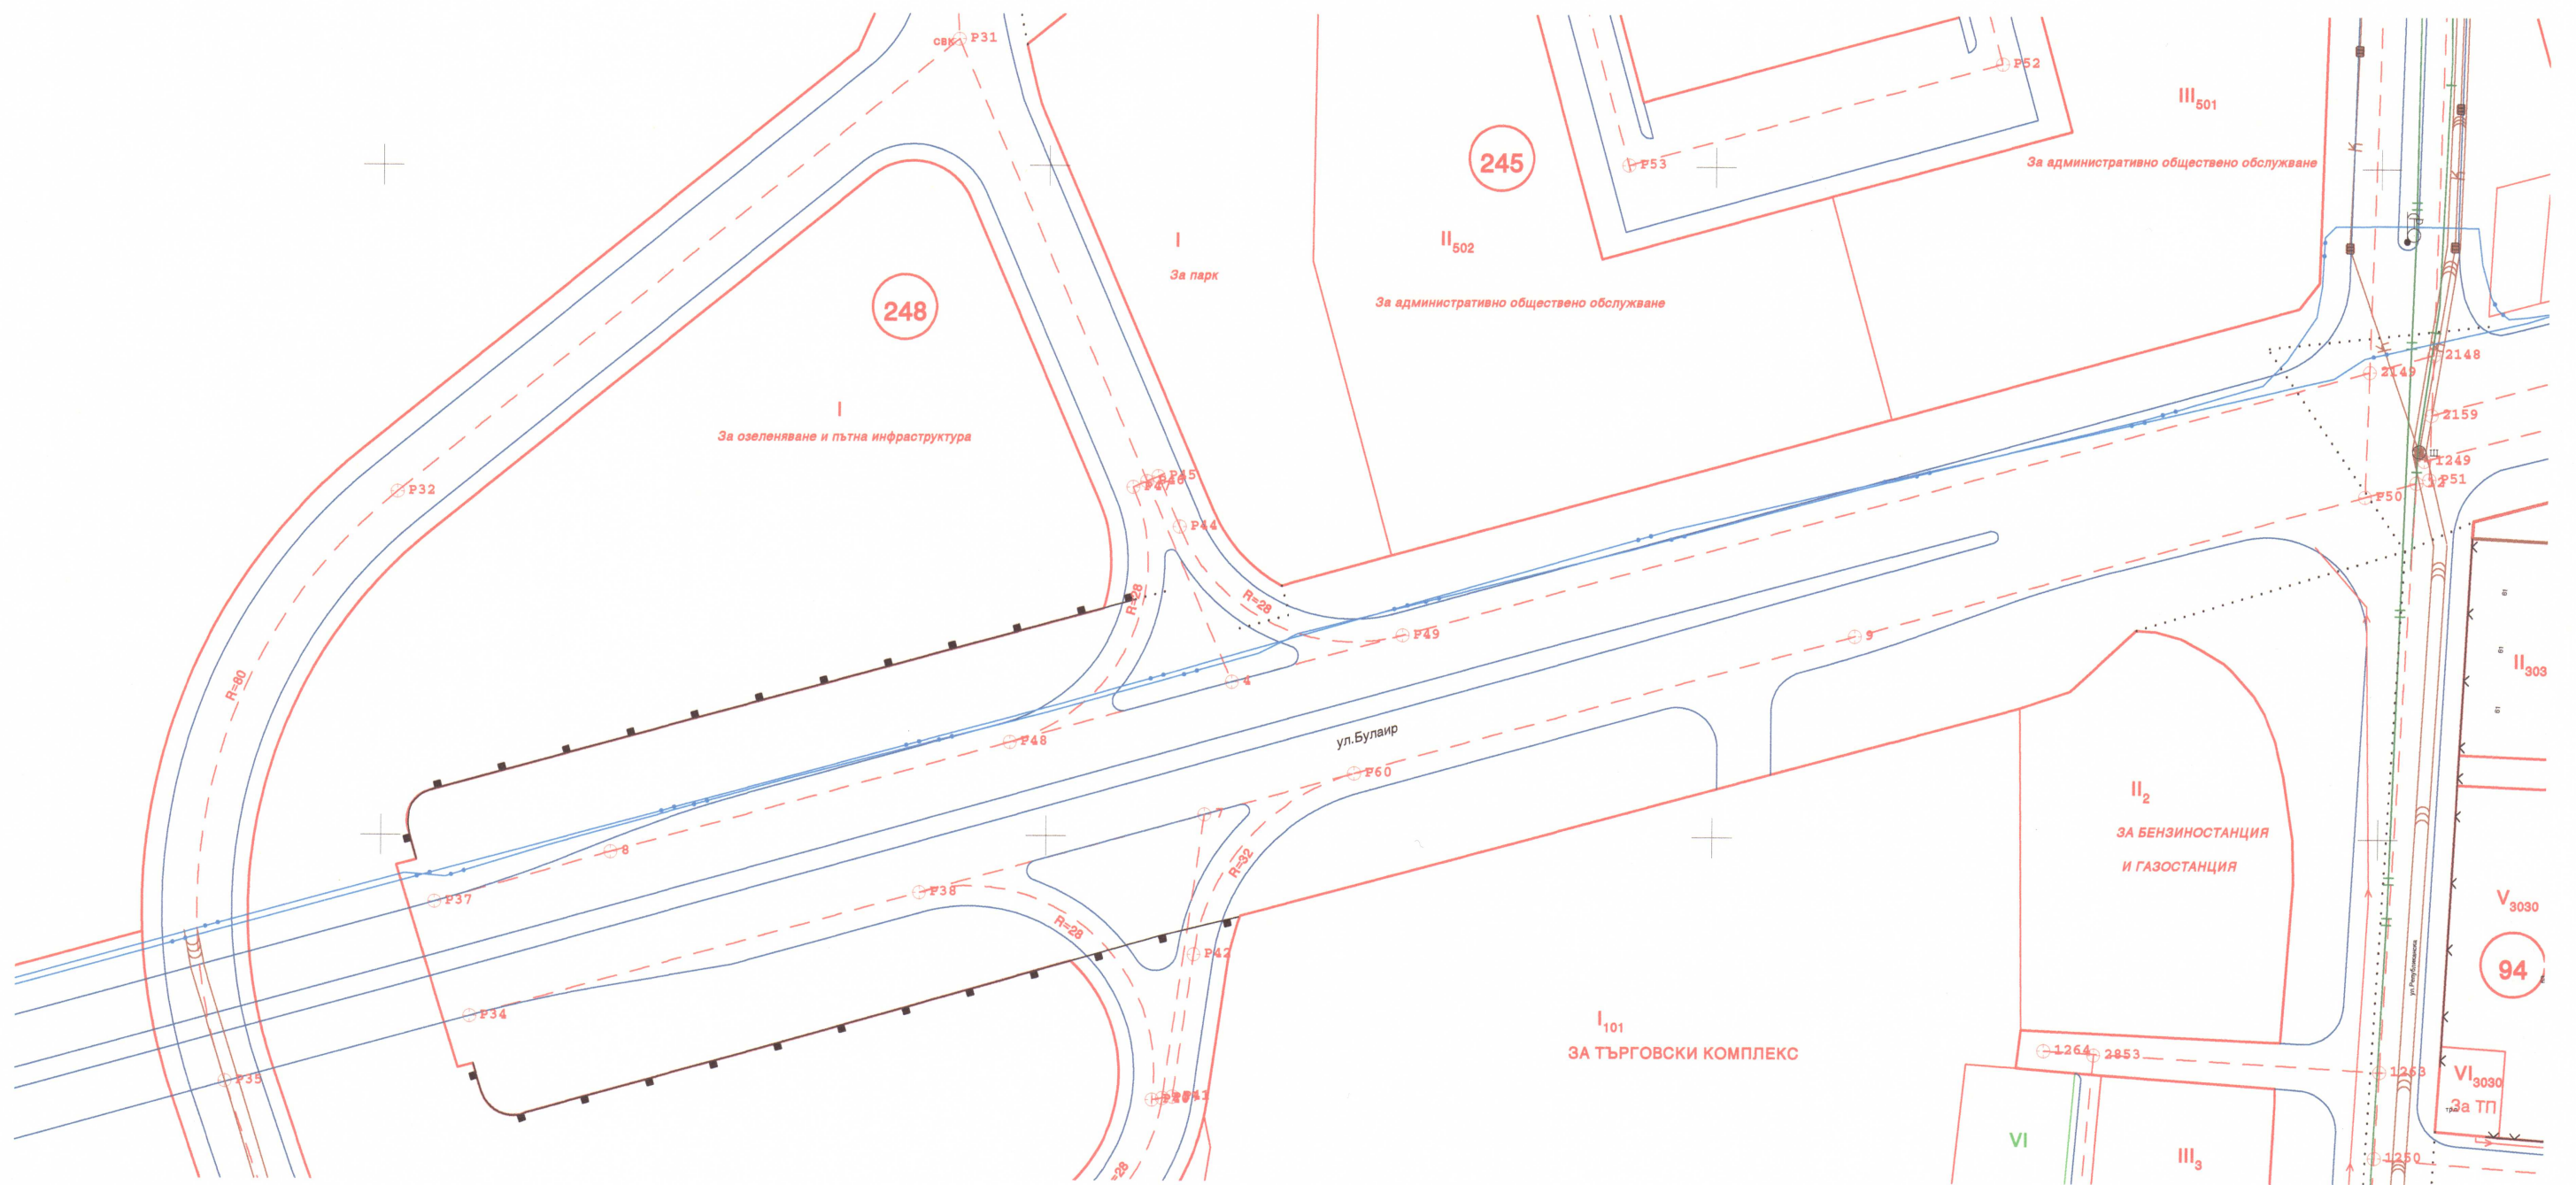

Ул. "Булаир",
Част 3,
Мащаб 1:1 000;