


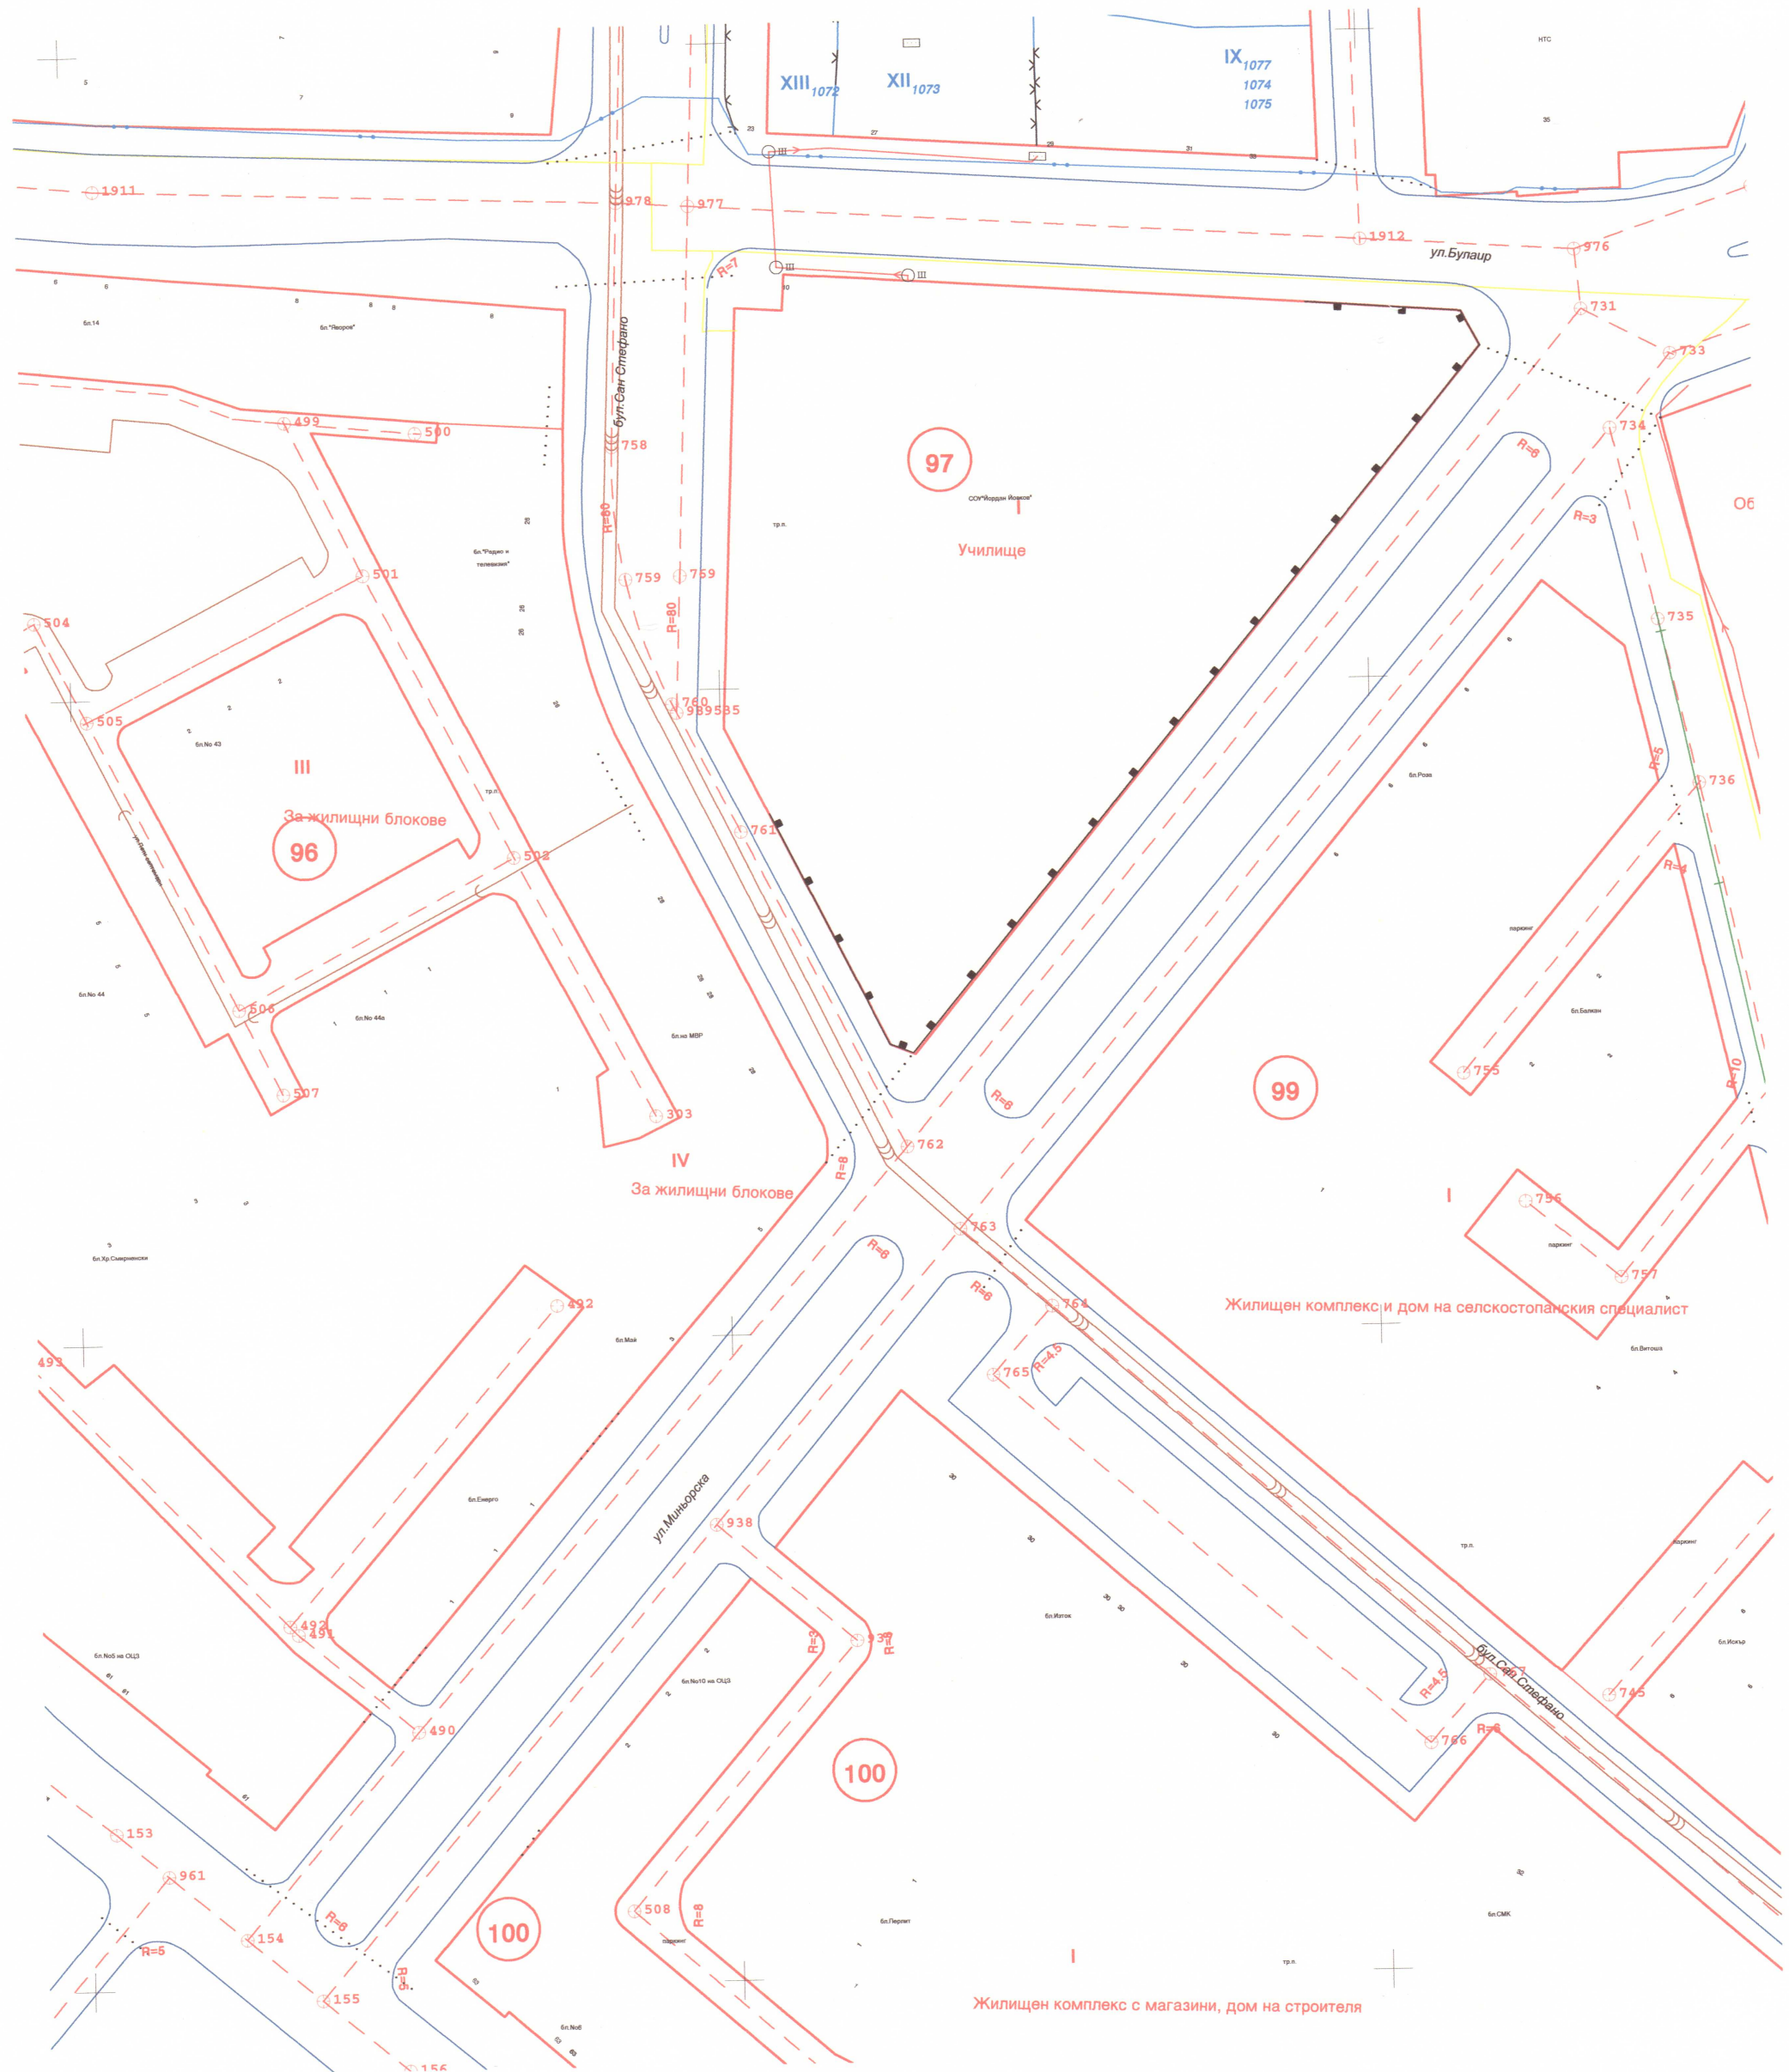

Ул. "Миньорска",
Мащаб 1:1 000;